
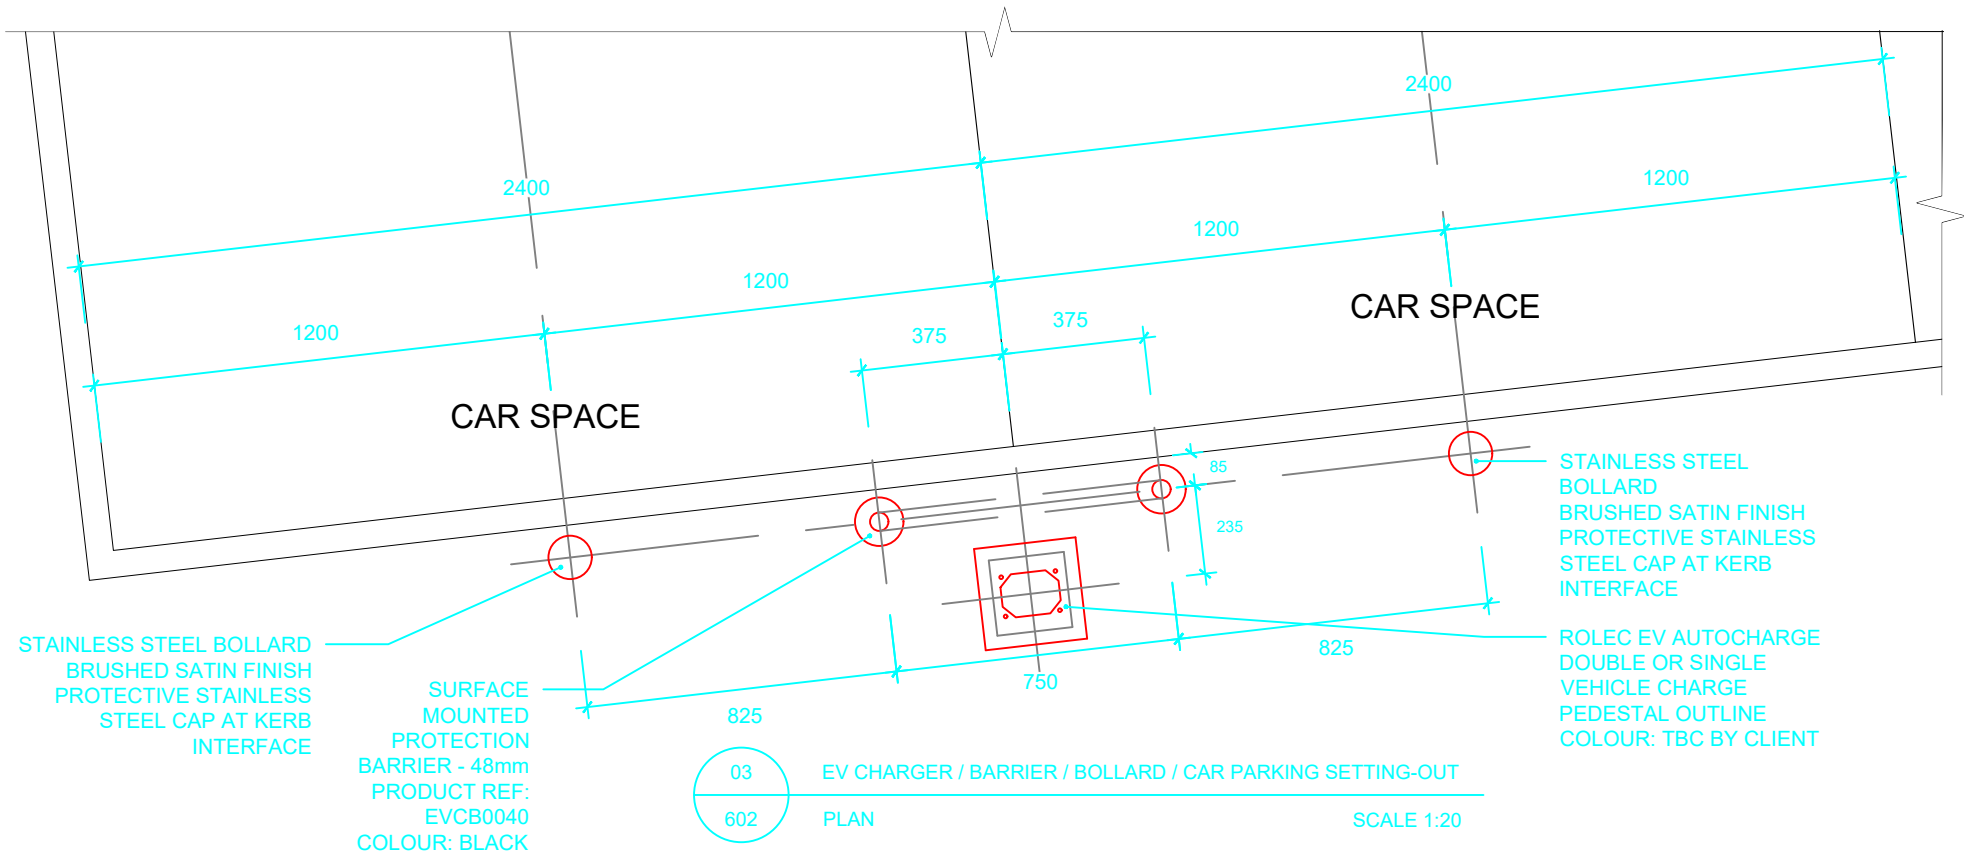


PLANNING

© 2024 RAAMP

- Notes
1. This drawing has been prepared in accordance with the scope of RAAMP's appointment with its client and is subject to the terms and conditions of that appointment. RAAMP accepts no liability for any use of this document other than by its client and only for the purposes for which it was prepared and provided.
 2. If received electronically it is the recipients responsibility to print to correct scale. Only written dimensions should be used.
 3. Where applicable Ordnance Survey (c) Crown Copyright 2023
All rights reserved.

4. To be read with:
- Rolec Technical Information
 - RAAMP drawings, including, but not exclusively: Site GA's / Car parking layouts
 - Structural and Civil Engineer drawings / details
 - M&E Engineers drawings / details

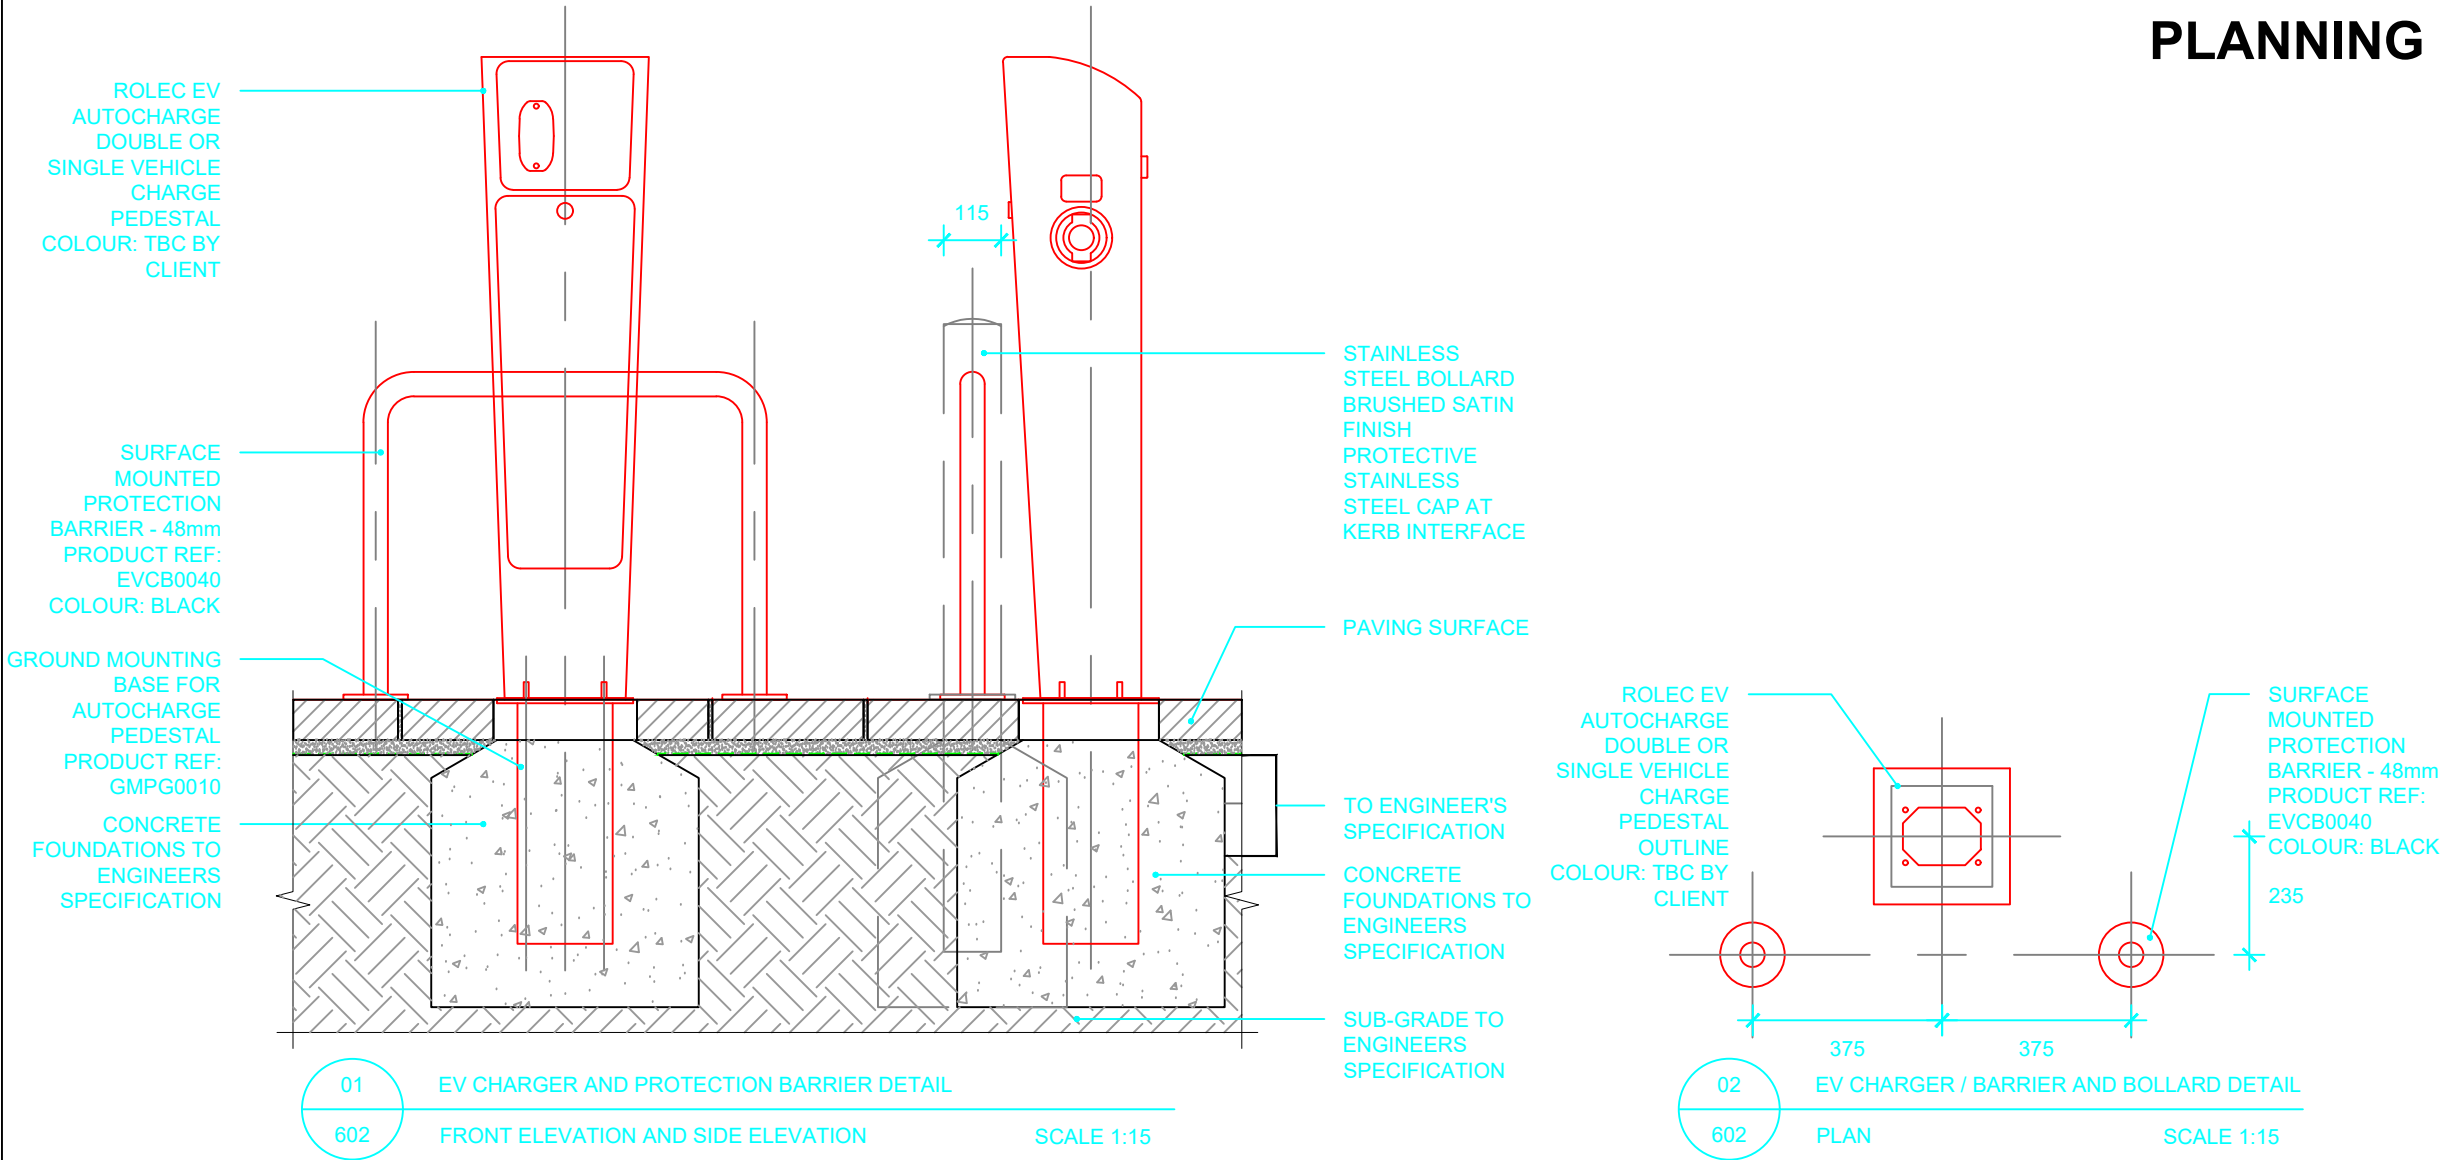

RAAMP

REVILL ARCHITECTS AND MASTER PLANNERS

T: 07436 393167
E: andrerevill@raamp.co.uk

arb Architects Registration Board
IAECB building knowledge
Uk

Client **MEDWAY DEVELOPMENT COMPANY LTD**

Project **CHATHAM WATERFRONT RIBA STAGE 4**

Title **LANDSCAPE DETAIL PLAN PARKING, CHARGER, BARRIER AND BOLLARD SETTING-OUT**

Status **PRELIMINARY** Drawn By **YT** PM/Checked by **AR**

Job Ref **RAAMP** Scale @ A3 **1:15 / 1:20 @A3** Date Created **28/06/24**

RAAMP Drawing / Figure Number **18.037-RAAMP-V1-00-DR-L-602-S3-P1** Rev